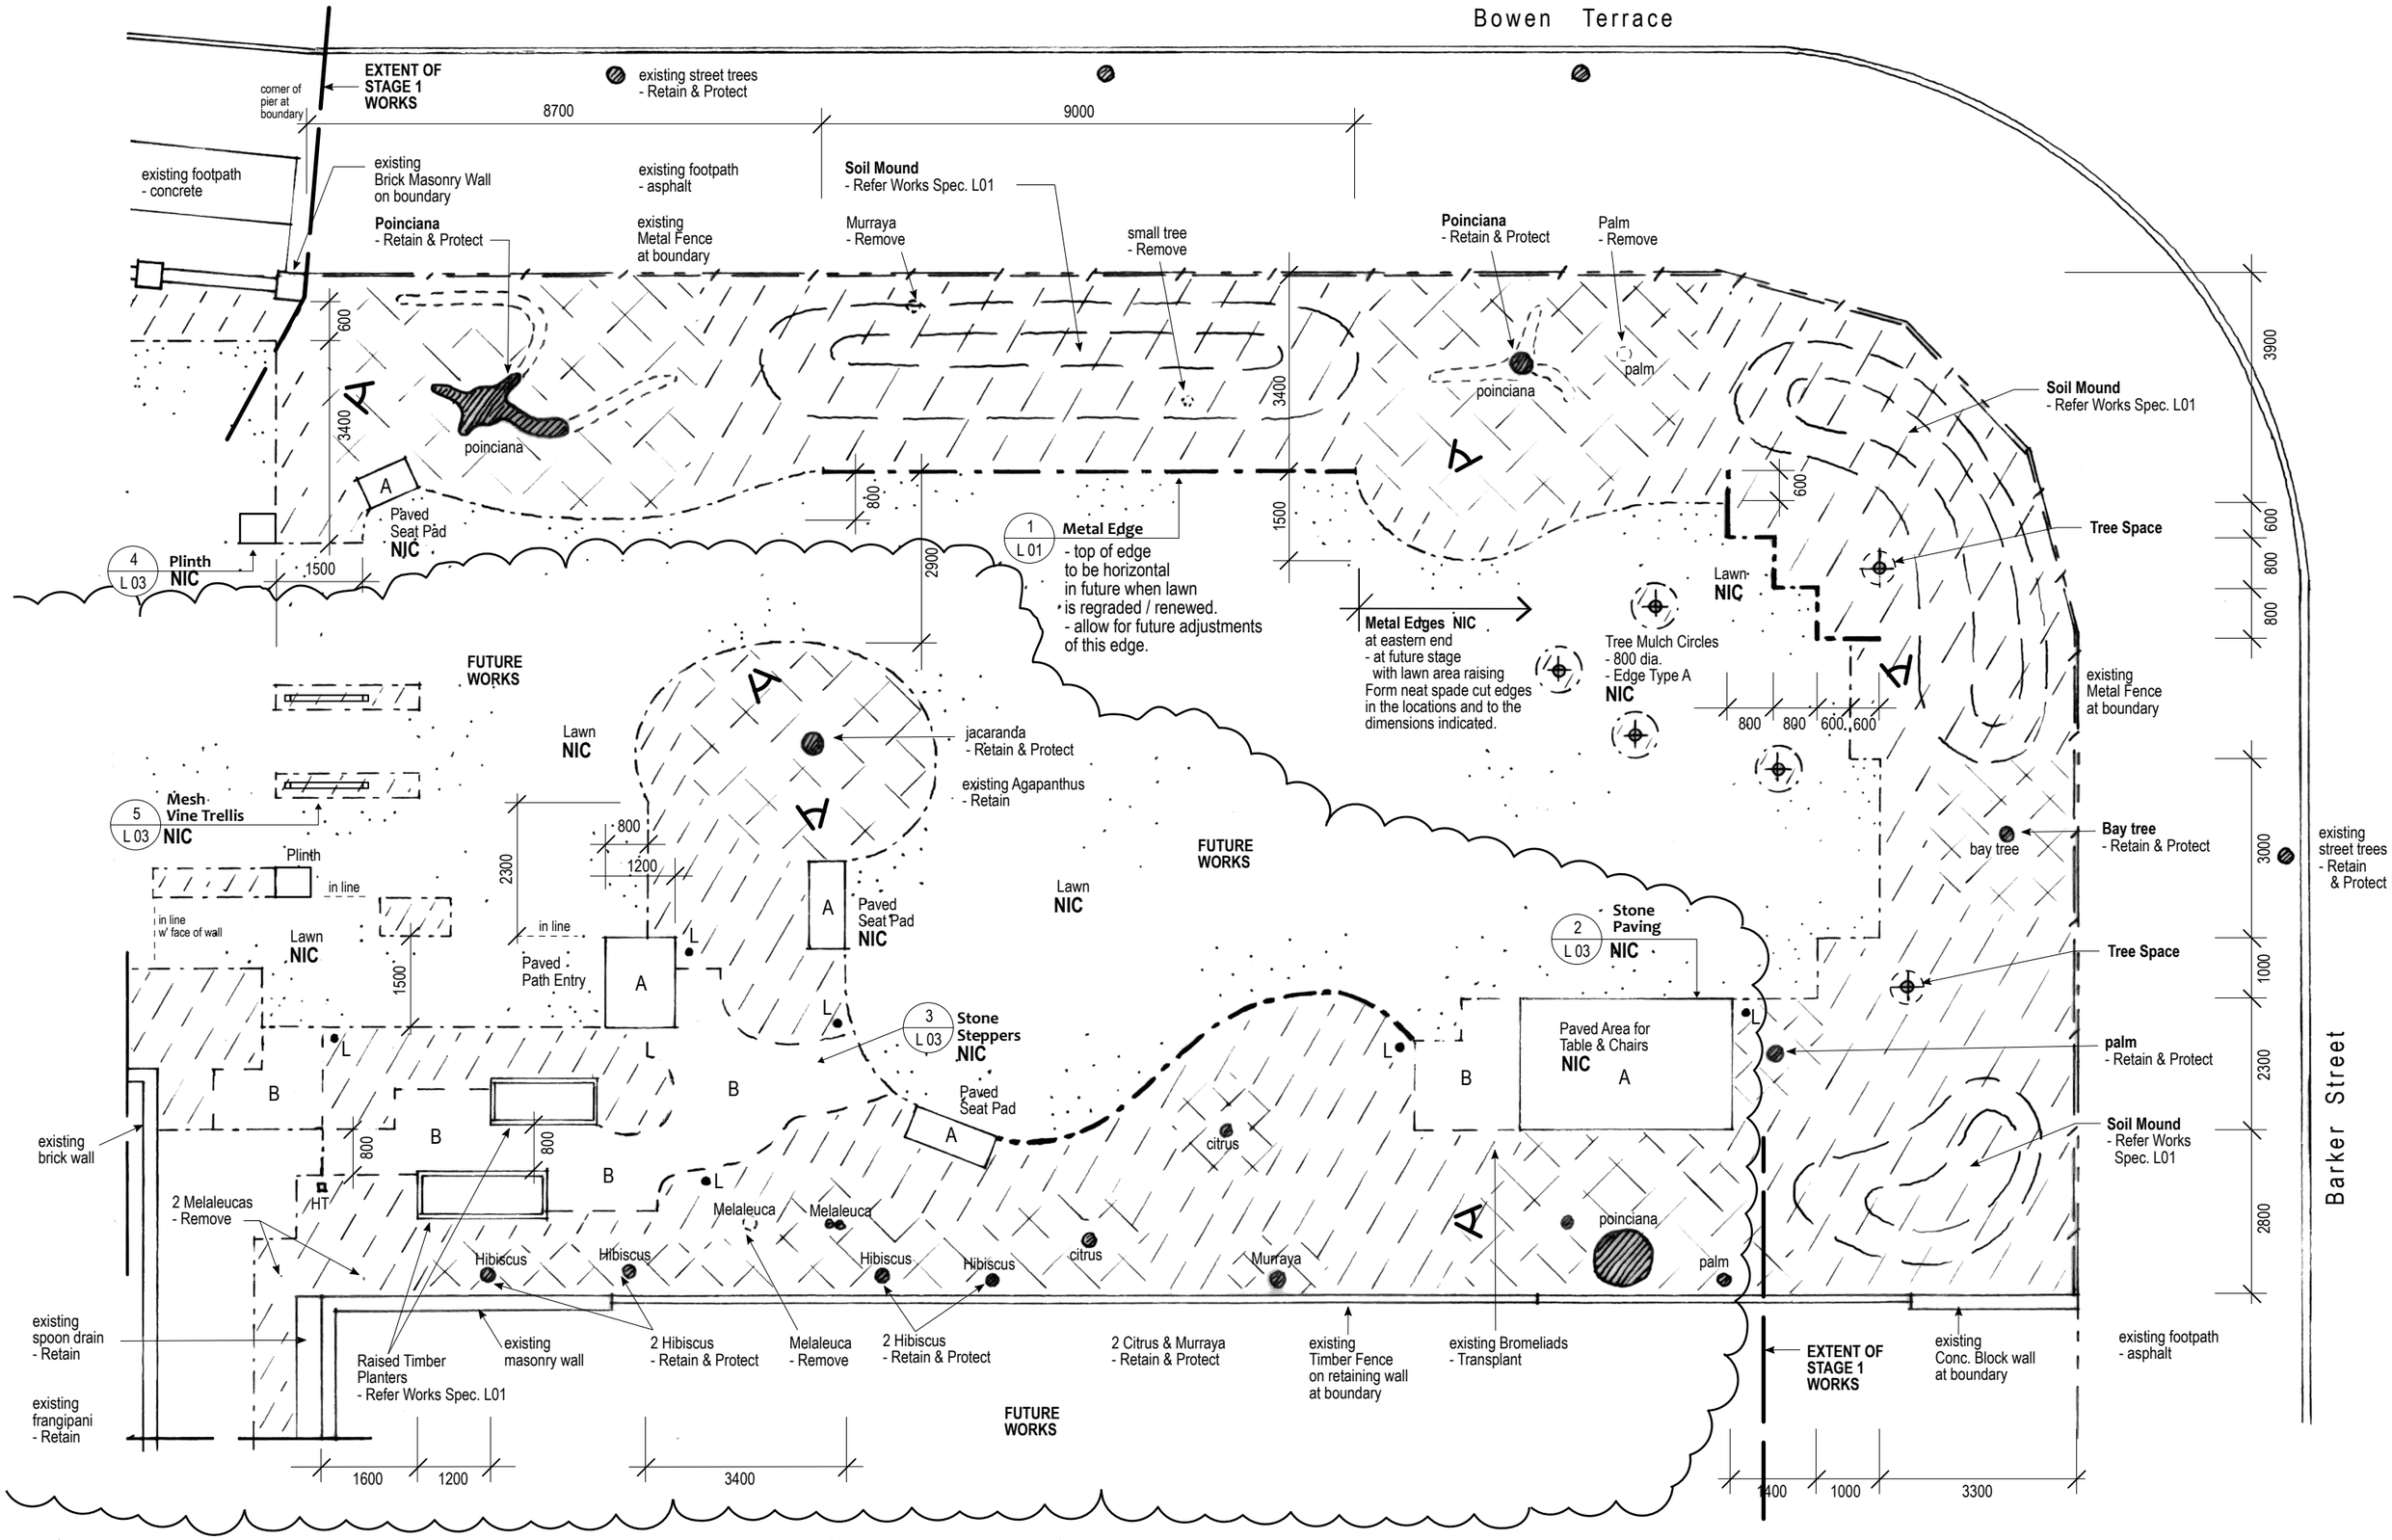

note / disclaimer

This drawing is based on measurements and site notes taken by Catherine Brouwer Landscape Architects. Location and size of boundaries, buildings, fences, edges, trees & existing features are based on these measurements and observations and are approximate only. Do not scale from drawing.

amendments

issue	amendment	date
A	Issue for Tender	10.06.20
B	Changes: palm removed	17.06.20

associated sheets

- L 01 East Garden Works Specifications
- L 03 East Garden Planting Plan

CATHERINE BROUWER
Landscape Architects
250 HARCOURT ST NEW FARM Q 4005 | ph 3254 1817

north

client	project	drawing title
Bowen Place Body Corporate	Front Garden Rejuvenation	East Garden **Layout Plan**

job number	date	scale	drawing number	sheet	issue
19 10 15	Nov 2019	1 : 100 @ A3	**L 02**	2 of 3	B