CATHERINE BROUWER Landscape Architects

October 2019 1:100 @ A0 LSK 02

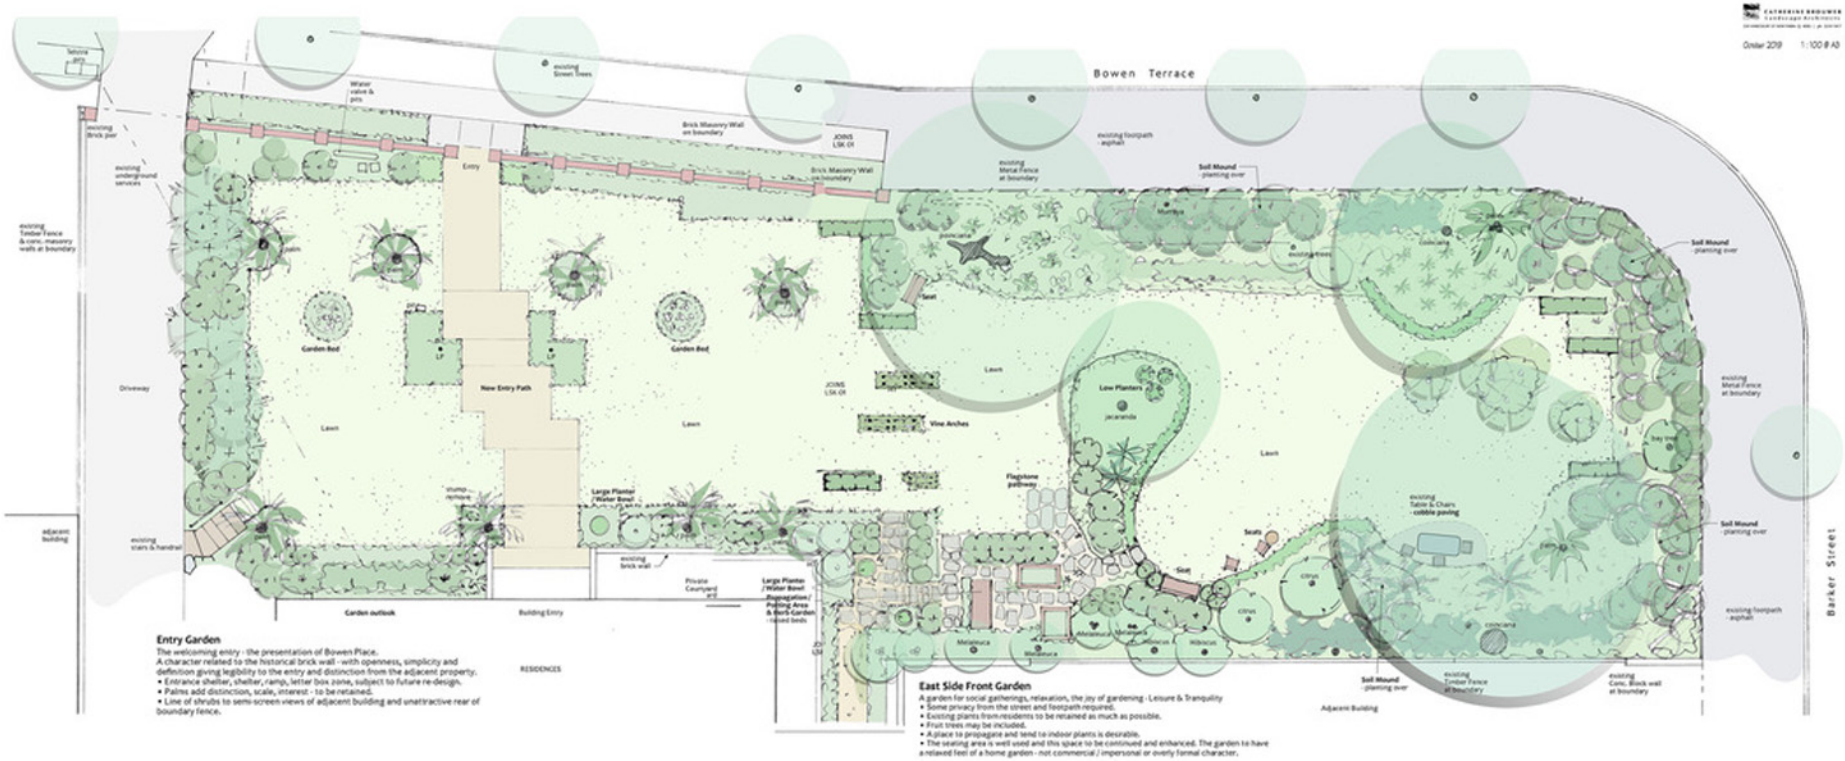

Entry Garden

The welcoming entry - the presentation of Bowen Place.
A character related to the historical brick wall - with openness, simplicity and definition giving legibility to the entry and distinction from the adjacent property.

- Entrance shelter, shelter, ramp, letter box zone, subject to future re-design.
- Palms add distinction, scale, interest - to be retained.
- Line of shrubs to semi-screen views of adjacent building and unattractive rear of boundary fence.

East Side Front Garden

A garden for social gatherings, relaxation, the joy of gardening - Leisure & Tranquility

- Some privacy from the street and footpath required.
- Existing plants from residents to be retained as much as possible.
- Fruit trees may be included.
- A place to propagate and tend to indoor plants is desirable.
- The seating area is well used and this space to be continued and enhanced. The garden to have a relaxed feel of a home garden - not commercial / impersonal or overly formal character.

plants palette

botanical name	common name
Trees	
BRACHYCHITON acerifolius	flame tree
TRISTANIOPSIS Luscious	crown's ash
Screening / Perimeter Shrubbery	
ACMENA smithii Allyn Magic	
ATRACTOCARPUS Rizalane	native gardenia
MAGNOLIA Little Gem	
METROSIDEROS Fanhill Gold	
PLUMERIA pudica	
RADERMACHERA Summer Scent	
SYZYGIUM Resilience	
Shrubs	
ARDISIA crenulata	
CALLISTEMON Green John	bottlebrush
CRASSULA ovata	jade plant
DICHORISANDRA thyrsiflora	
GREVILLEA Coorsora Cascade	
GREVILLEA Ned Kelly	
MURRAYA Min a Min	
PLECTRANTHUS sp	
PLUMERIA pudica	a frangipani
RAPHIOLEPIS Cosmic White	
RAPHIS excelsa	
XANTHOSTEMON Fanhill Gold	golden penda
Clumping plants & groundcovers	
ACALYPHA repitans	
AJUGA repitans	
CUNIA miniata	bush lily
DIANELLA Little Jess	native bluebells
DIETES grandiflora	day iris
LIRIOPE El Marco	
LIRIOPE Isabella	liriope
LIRIOPE Just Right	liriope
NANDINA Firit	
NEOMARICA gracilis	walking iris
SCAEVOLA aemula	
XEROCHRYSOM bracteatum	paper daisy
Vines / Creepers	
CISSUS Ellen Danica	
HOYA australis	
IPOMOEA horsfaliae	cardinal creeper
PANDOREA Lady Di	
PANDOREA pandorana	

Plant Palette - front entry and lower east grounds

CATHERINE BROUWER LANDSCAPE ARCHITECTS

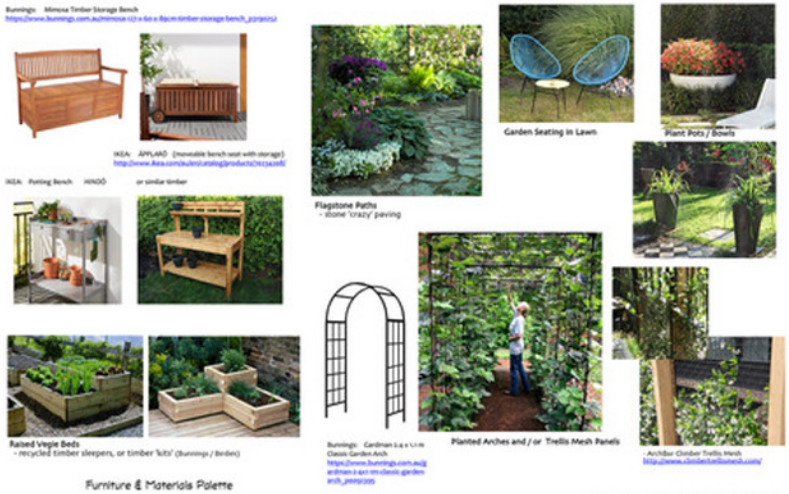

Furniture & Materials Palette

CATHERINE BROUWER LANDSCAPE ARCHITECTS